Permit #F00153272

FilmL.A., Inc.
6255 W Sunset Blvd, 12th Floor
Hollywood, CA 90028
t: (213)977-8600 - f: (213)977-8601
www.filmla.com

Summary Information

Permit No: F00153272 **Type of Permit:** FILMING **Release Date:** 07/01/2019

Production Company	BIG BEACH TV PRODUCTIONS LLC
Insured Company Name	BIG BEACH TV PRODUCTIONS LLC
Contact Phone No. 1	626-590-8823
Contact Phone No. 2	
Fax	
Address	648 BROADWAY, 7TH FL NEW YORK, New York 10012
Production Title	SORRY FOR YOUR LOSS #OVERPASS
Type of Production	TV Drama

Producer	Franco Bario
Director	James Ponsoldt
1st AD	Korey Pollard
Production Manager	Matt Conner
FilmL.A. Coordinator	Hans Groszkruger
Location Manager	David Flannery
Primary Phone	Mobile - 626-590-8823
Secondary Phone	
Location Assistant	Kendra Liedle
Primary Phone	Mobile - 555-555-5555
Secondary Phone	

Fees

Notification Charge	$170.00
FILMLA NON-REFUNDABLE FILM APPLICATION FEE	$685.00
LA CITY LANE AND STREET CLOSURE FEE	$312.00
LA CITY FIRE SAFETY OFFICER	$1,404.00
LA CITY FIRE DEPARTMENT SPOT CHECK SURCHARGE	$85.00

Total Permit Fee $2,656.00

Number of Locations 1

NOT A PERMIT

FilmL.A., Inc.
6255 W Sunset Blvd, 12th Floor
Hollywood, CA 90028
t: (213)977-8600 - f: (213)977-8601
www.filmla.com

Summary Information — Location

Permit Number	F00153272	**Location Manager**	David Flannery
Production Company	BIG BEACH TV PRODUCTIONS LLC	Primary Phone	Mobile - 626-590-8823
Insured Company	BIG BEACH TV PRODUCTIONS LLC	Secondary Phone	
Production Title	SORRY FOR YOUR LOSS #OVERPASS		

Location Address Foothill Blvd, W Conover St - Wentworth St, Los Angeles, CA 91040

Location Type Street

Prep Dates 7/1/2019 - 7/1/2019 07:00 - 19:00 1 day

Film Dates 7/1/2019 - 7/2/2019 19:00 - 07:00 1 day

Strike Dates 7/2/2019 - 7/2/2019 07:00 - 19:00

Open or Closed to the Public Open

Generic Conditions

*LAFD UFSO: Company must contact FilmL.A. for extension of the Uniformed Fire Safety Officers' hours. During normal business hours, UFSO must also inform the LAFD Film desk of the extension.
All travel lanes and bike lanes shall be closed per the WATCH manual.
Community Survey Obtained
Must Maintain 5' Clearance on Sidewalks/Walkways
Must maintain local/emergency access
No cast or crew parking on area streets
Number of uniformed officers listed on the permit is a minimum requirement. Permittee remains responsible for deploying a sufficient number of uniformed officers to provide traffic and crowd control to ensure the safety of the film crew and the public.
Traffic control must be done in accordance w/MUTCD
Traffic Officers Required
Uniformed officers shall have a copy of the film permit in their possession and are required to confirm that all traffic control signage devices are in place.

Please see attached documents

153272_WS_ES_FOOTHILL_CONOVER_GOLF CLUB DRIVEWAY-SS CURB.pdf
153272_FULL_FOOTHILL_WENTWORTH_FOOTHILL PL_.pdf
Big Beach TV Productions LLC, David Flannery, 5.30.2019.pdf

Equipment on Location

Type	Quantity
5 or 10 ton trucks	5
Beebe light/Nite sun	2
Camera cars	1
Cast/Crew	90

Personnel on Location

Type	Quantity
Cast	5
Crew	90
LA City UFSO assigned	45387
Off-Duty/Retired	4

NOT A PERMIT

FilmL.A., Inc.
6255 W Sunset Blvd, 12th Floor
Hollywood, CA 90028
t: (213)977-8600 - f: (213)977-8601
www.filmla.com

Summary Information — Location

Permit Number	F00153272	**Location Manager**	David Flannery
Production Company	BIG BEACH TV PRODUCTIONS LLC	Primary Phone	Mobile - 626-590-8823
Insured Company	BIG BEACH TV PRODUCTIONS LLC	Secondary Phone	
Production Title	SORRY FOR YOUR LOSS #OVERPASS		

vehicles		LAPD Officer(s)
Catering Truck	1	
Condors	4	
Cranes	1	
Cube Trucks	3	
Generator	1	
Picture vehicles	3	
Portable restrooms	1	
Process Trailer	1	
Scissor Lifts	1	
Stakebed Trucks	5	
Trailers	3	
Vans	5	

Filming Activities Camera in car; Camera on sticks; Drive by; Drive ups & away; Driving shots; Equipment on sidewalk, in curb lane & across street; Precision driving (within or below posted speed limit only); Talent in street; SImulated talent jumpng off bridge to pad below; safety rig on crane with safety pad below bridge below. ; Lights in wash below; safety pad in wash below; Screeching/smoking tires; Car comes to quick stop in front of talent on street in both foward and reverse; 4 condors, 1 crane; Beebe lights;

Jurisdiction **Political:** Los Angeles City - Council District 07 **Police:** Los Angeles Police Department **Fire:** Los Angeles City

Thomas Guide **Page:** 503 **Grid:** D1

Approvals

LOS ANGELES CITY DEPARTMENT OF PUBLIC WORKS-COMMISSIONER	Kevin James
LOS ANGELES CITY DEPARTMENT OF TRANSPORTATION - CLOSURES	Michael Gonzalez
LOS ANGELES CITY FIRE DEPARTMENT - FILM UNIT	Kanisha Leonard
LOS ANGELES CITY POLICE DEPARTMENT	Richard Priest

Parking

Base Camp	9401 Foothill Blvd, Los Angeles, CA, 91040	**Crew Parking**	9401 Foothill Blvd, Los Angeles, CA, 91040
Location Type : Other Location		Location Type : Other Location	

NOT A PERMIT

FilmL.A., Inc.
6255 W Sunset Blvd, 12th Floor
Hollywood, CA 90028
t: (213)977-8600 - f: (213)977-8601
www.filmla.com

Summary Information

Location

Permit Number	F00153272	**Location Manager**	David Flannery
Production Company	BIG BEACH TV PRODUCTIONS LLC	Primary Phone	Mobile - 626-590-8823
Insured Company	BIG BEACH TV PRODUCTIONS LLC	Secondary Phone	
Production Title	SORRY FOR YOUR LOSS #OVERPASS		

Parking Notes
Angeles National Golf Club

Equipment staging/Beebee light placement in parking lot of 9666 Foothill Bl, lights pointed down in to wash beneath Foothill Bl bridge
Additional parking in Nursery property located between addresses 9342-9550 Foothill Bl

Lane / Full Closure FULL CLOSURE FOOTHILL BL, WENTWORTH TH - CONOVER ST
SOFT CLOSURE FOOTHILL BL CONOVER ST - FOOTHILL PL

Approximate Footage 0 - 300

Date(s) 7/1/2019 to 7/1/2019 **Time(s)** 20:00 to 07:00

Lane / Full Closure E/S CURB LANE FOOTHILL BL, CONOVER ST - ANGELES NATIONAL GOLF CLUB DRIVEWAY
W/S CURB LANE FOOTHILL BL, CONOVER ST - ANGELES NATIONAL GOLF CLUB DRIVEWAY
(CONTINUOUS)

Approximate Footage 0 - 300

Date(s) 7/1/2019 to 7/2/2019 **Time(s)** 07:00 to 07:00

NOT A PERMIT

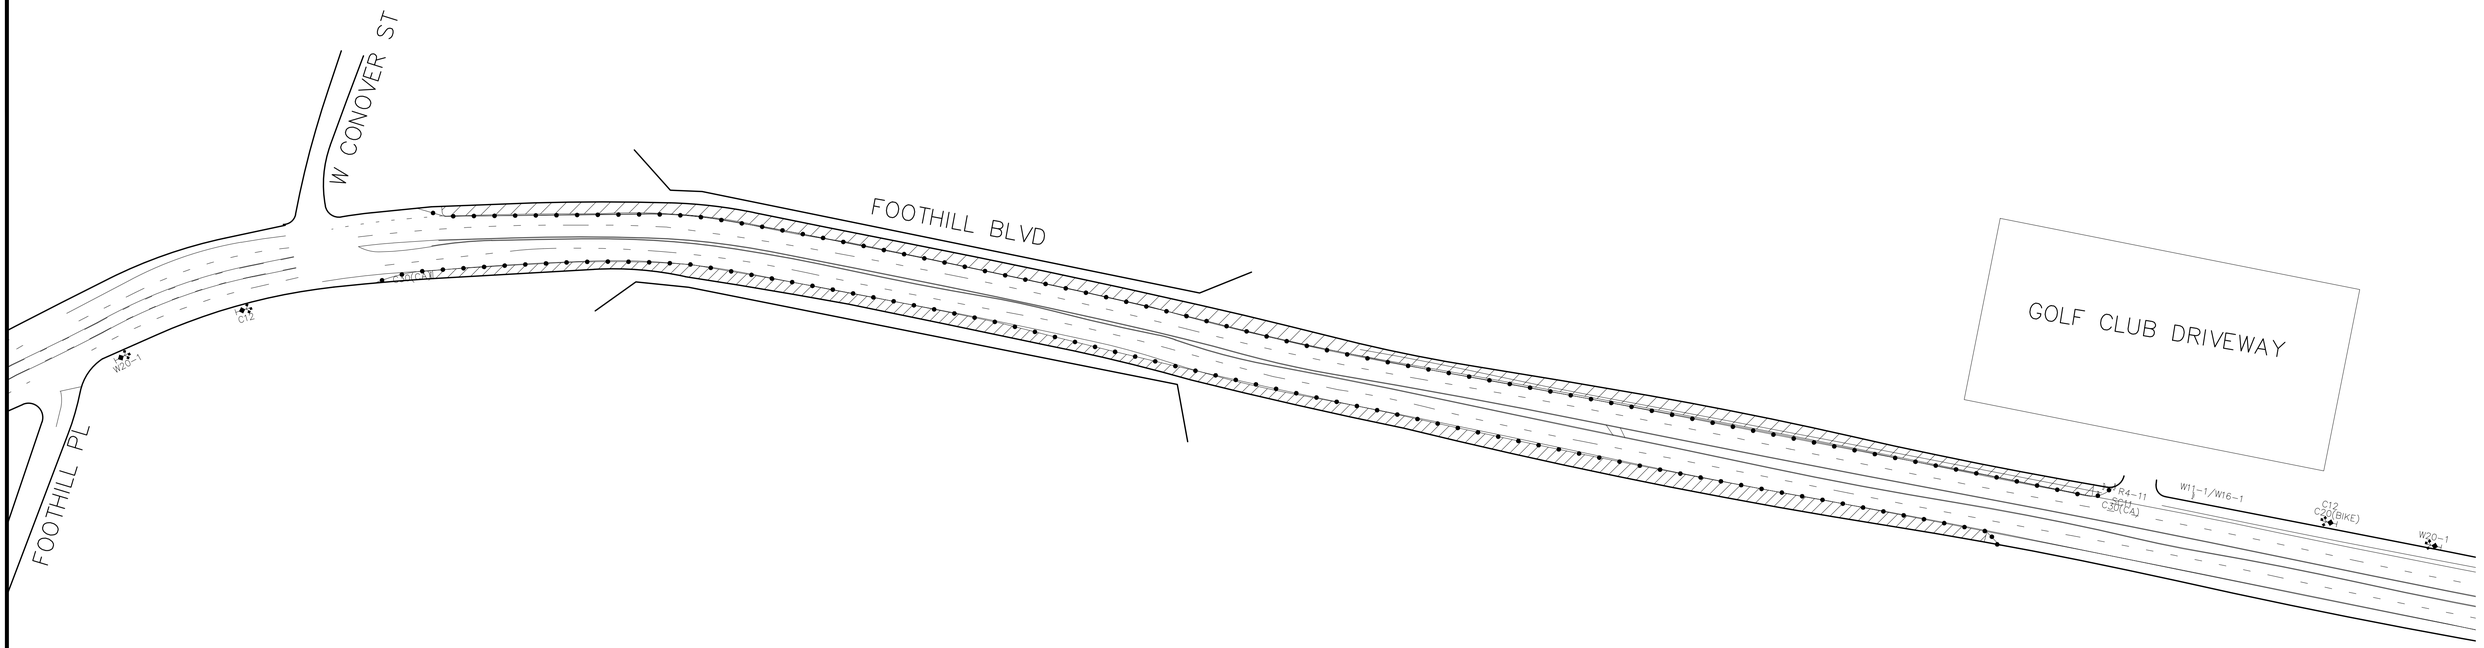

Permit #F00153272

GENERAL NOTES:

1. ALL SIGNING, DELINEATORS, CONES, BARRICADES, ETC, SHALL CONFORM TO THE STATE OF CALIFORNIA DEPARTMENT OF TRANSPORTATION (CALTRANS) STANDARD PLANS AND STANDARD SPECIFICATIONS, CALIFORNIA M.U.T.C.D, AND ANY ADDENDUMS THERTO AND AS SHOWN ON THESE PLANS.
WITH TRAFFIC SIGNALS OR CROSSWALKS.
CONES SHALL BE 28" MINIMUM HEIGHT REFLECTORIZED SLEEVES.

NOT A PERMIT

LEGEND:

- ADVANCE WARNING SIGN
- TYPE III BARRICADE
- SIGN ON TYPE III BARRICADE
- SIGN ON TYPE I BARRICADE
- 28" TRAFFIC CONE – REFLECTIVE
- FLASHING ARROW SIGN (FAS)
- CLOSURE/WORK AREA

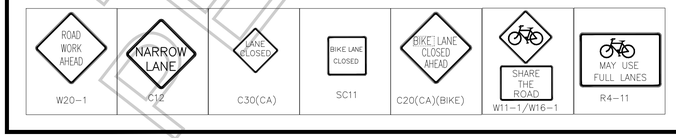

FILM LA COORDINATOR: HANS GROSZKRUGER
FILM LA PERMIT # F-153272
DATE/TIMES: 7/1, 0700-7/2, 0700

PROJECT/SHEET TITLE:	E/S OF FOOHILL BL, CONOVER-GLOF CLUB DRIVEWAY W/S OF FOOHILL BL, CONOVER-GOLF CLUB DRIVEWAY
COMPANY/CONTACT:	BIG BEACH PRODUCTIONS "SORRY FOR YOUR" JDP (323) 260-4777
APPROVED BY:	NAME/SIGNATURE TITLE DATE NAME/SIGNATURE TITLE DATE NAME/SIGNATURE TITLE DATE

DATE:	6/24/2019
SCALE:	1"=50'
DRAWN BY:	IR
CHECKED BY:	JVJ
PROJECT NO.:	
JOB NO.:	
FILE NO.:	
SHEET NO.:	01 OF 01

REVISIONS

NO.:	DATE:	DESCRIPTION:	BY:

Y:\Plans\Los Angeles\153272_WS_ES_FOOTHILL_CONOVER_GOLF CLUB DRIVEWAY.dwg

DETOUR

CMS
ROAD CLOSED AHEAD
USE ALT ROUTE

DETAIL "A"
SEE SHEET 02

DETAIL "B"
SEE SHEET 02

CMS
ROAD CLOSED AT FOOTHLL PL
NO THROUGH TRAFFIC TO WENTWORTH
USE DETOUR ---->

CMS
ROAD CLOSED AT OSBORNE
NO ACCESS TO WENTWORTH

CMS
ROAD CLOSED 7/1, 8P-6A
3 DAYS IN ADVANCE

DETAIL "C"
SEE SHEET 03

CMS
ROAD CLOSED 7/1 8P-6A
3 DAYS IN ADVANCE

DETAIL "D"
SEE SHEET 03

CMS
ROAD CLOSED AHEAD
USE ALT ROUTE

OSBORNE ST
FOOTHILL BL
210 FWY
CLYBOURNE AVE
ORCAS AVE
BRAINARD AVE
CHRSTY AVE
WHITLAND AVE
ESKO AVE
TUJUNGA VALLEY
FOOTHILL PL
CONOVER ST
MONTAGUE ST
BRANFORD ST
GLENOAKS BLVD
SHELDON ST
STONEHURST
WEALTHA AVE
McBROOM ST
WENTWORTH ST
GOLF COURSE ENTRANCE

Permit #F00153272

GENERAL NOTES:

1. ALL SIGNING, STRIPING, AND TRAFFIC CONTROL DEVICES SHALL CONFORM TO THE CURRENT STATE OF CALIFORNIA DEPARTMENT OF TRANSPORTATION (CALTRANS) STANDARD PLANS AND STANDARD SPECIFICATIONS, CALIFORNIA M.U.T.C.D., AND ANY ADDENDUMS THERTO, AND AS SHOWN ON THESE PLANS.
2. THERE SHALL BE NO INTERFERENCE WITH TRAFFIC SIGNALS OR CROSSWALKS.
3. CONES SHALL BE 28" MINIMUM HEIGHT AND SHALL HAVE REFLECTORIZED SLEEVES FOR NIGHT WORK.
4. POLICE SHALL DIRECT TRAFFIC AS NECESSARY.
5. CONES WILL BE INSTALLED TO DELINEATE ANY TYPE III BARRICADES LOCATED WITHIN PEDESTRIAN CROSSWALK OR PASSAGE WAYS.

LEGEND:

- ADVANCE WARNING SIGN
- TYPE III BARRICADE
- SIGN ON TYPE III BARRICADE
- SIGN ON TYPE I BARRICADE
- 28" TRAFFIC CONE - REFLECTIVE
- FLASHING ARROW SIGN (FAS)
- CLOSURE/WORK AREA

ROAD WORK AHEAD W20-1 | ROAD CLOSED AHEAD W20-3 | DETOUR AHEAD W20-2 | LEFT RIGHT LANE CLOSED AHEAD C20(RT OR LT) | LANE CLOSED C30(CA) | R3-1 R3-2 | W1-6(RT) | ROAD CLOSED R11-2 | W12-1 | DETOUR M4-10(RT) DETOUR M4-10(LT) | DETOUR SC3 | ROAD CLOSED TO THRU TRAFFIC R11-4 | BIKE LANE CLOSED SC11 | BIKE LANE CLOSED AHEAD C20(CA)(BIKE) | SHARE THE ROAD W11-1/W16-1 | MAY USE FULL LANES R4-11

FILM LA COORDINATOR: HANS GROSZKRUGER
FILM LA PERMIT # F-153272
DATE/TIMES: 7/1, 2000-0600

PROJECT/SHEET TITLE: FULL CLOSURE FOOTHILL BLVD FROM FOOTHILL PL-WENTWORTH ST	DATE: 6/24/2019
	SCALE: NOT TO SCALE
	DRAWN BY: IR
	CHECKED BY: JVJ
	PROJECT NO.:
COMPANY/CONTACT: BIG BEACH PRODUCTIONS "SORRY FOR YOUR LOSS" JENNIFER McNEIL (323) 260-4777	JOB NO.:
	FILE NO.:
	SHEET NO.: 01 OF 03

APPROVED BY:

NAME/SIGNATURE TITLE DATE

NAME/SIGNATURE TITLE DATE

NAME/SIGNATURE TITLE DATE

REVISIONS NO.:	DATE:	DESCRIPTION:	BY:

NOT A PERMIT

Y:\Plans\Los Angeles\153272_FULL_FOOTHILL_WENTWORTH_FOOTHILL PL_.dwg

DETAIL "A"

DETAIL "B"

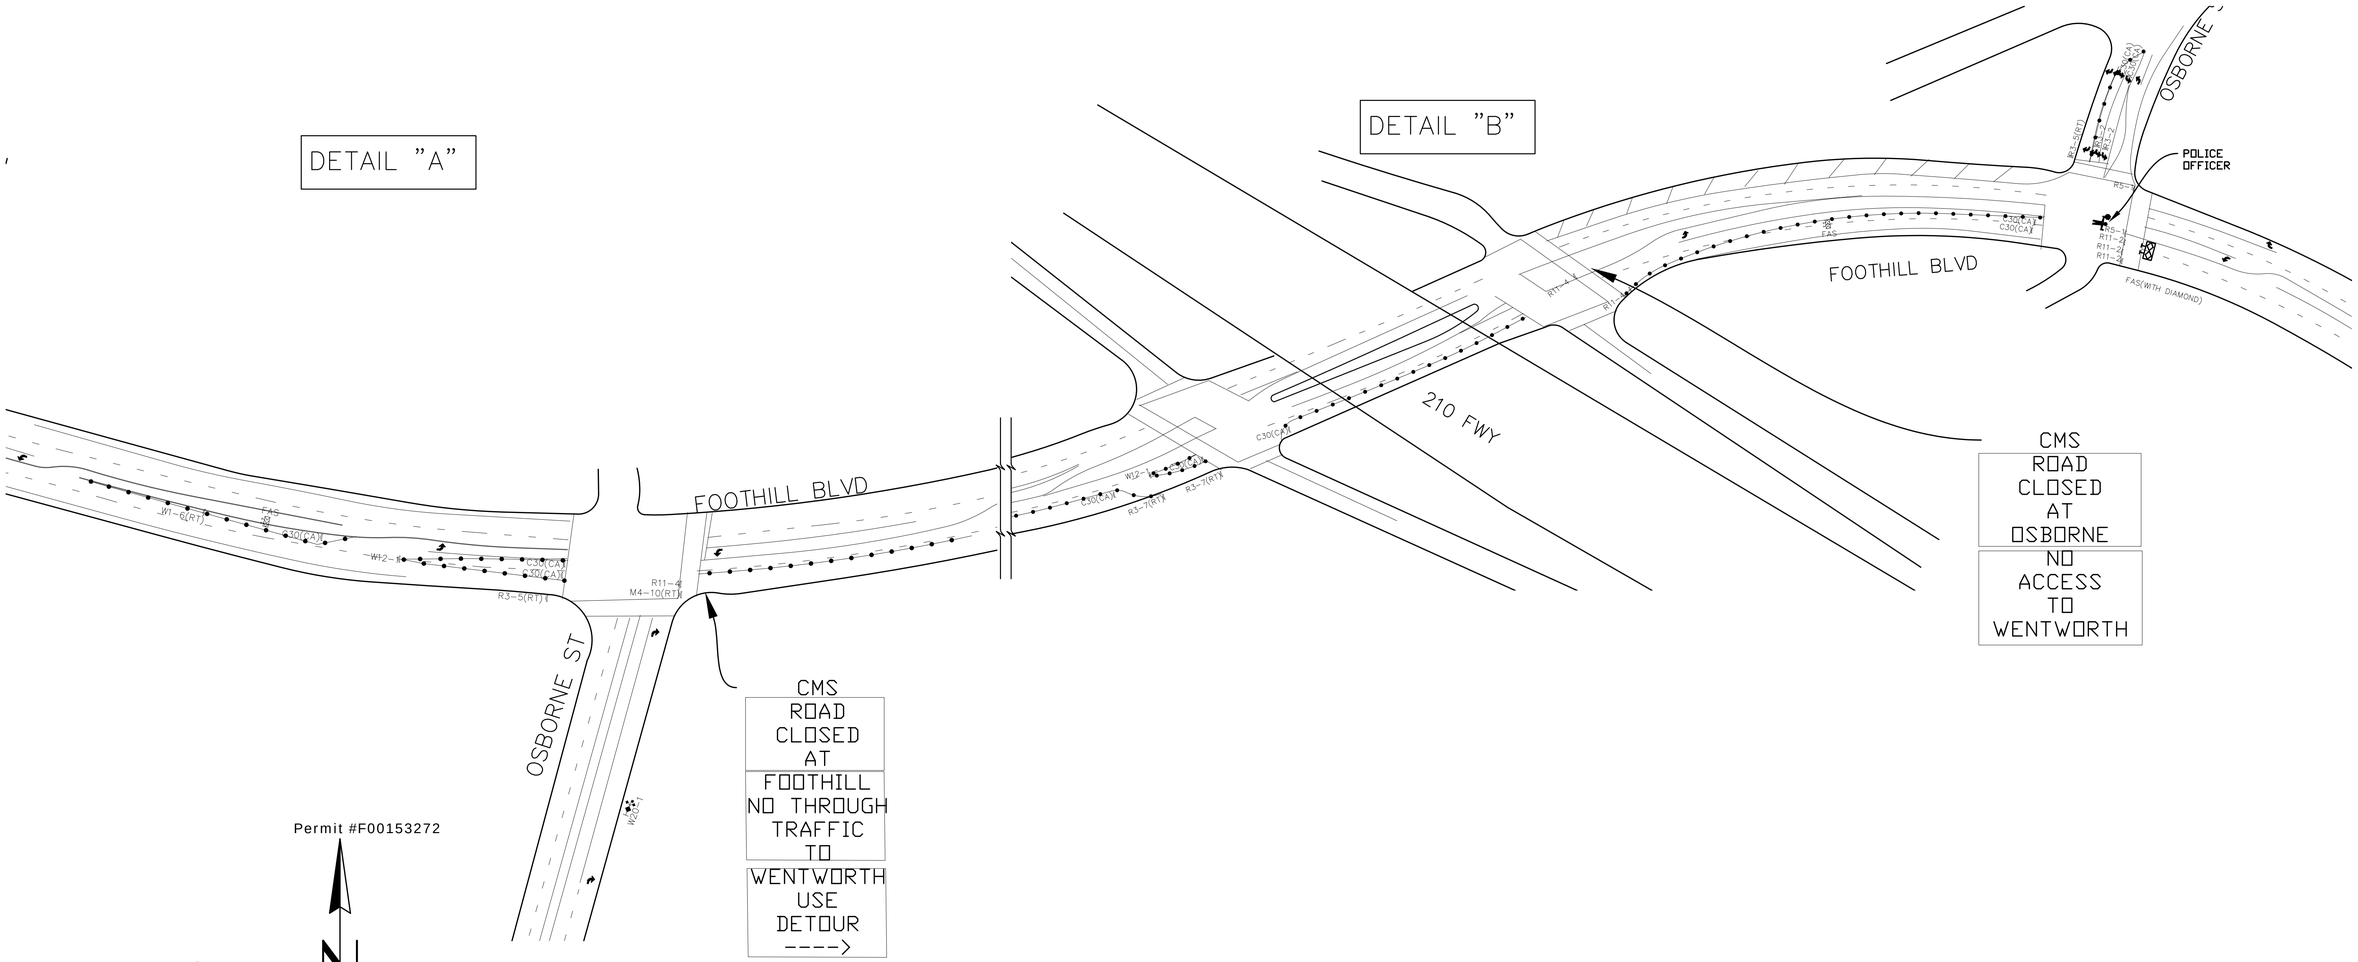

Permit #F00153272

N

LEGEND:

- ADVANCE WARNING SIGN
- I TYPE III BARRICADE
- II SIGN ON TYPE III BARRICADE
- I SIGN ON TYPE I BARRICADE
- 28" TRAFFIC CONE – REFLECTIVE
- FLASHING ARROW SIGN (FAS)
- CLOSURE/WORK AREA

GENERAL NOTES:

1. ALL SIGNING, STRIPING, AND TRAFFIC CONTROL DEVICES SHALL CONFORM TO THE CURRENT STATE OF CALIFORNIA DEPARTMENT OF TRANSPORTATION (CALTRANS) STANDARD PLANS AND STANDARD SPECIFICATIONS, CALIFORNIA M.U.T.C.D., AND ANY ADDENDUMS THERTO, AND AS SHOWN ON THESE PLANS.
2. THERE SHALL BE NO INTERFERENCE WITH TRAFFIC SIGNALS OR CROSSWALKS.
3. CONES SHALL BE 28" MINIMUM HEIGHT AND SHALL HAVE REFLECTORIZED SLEEVES FOR NIGHT WORK.
4. POLICE SHALL DIRECT TRAFFIC AS NECESSARY.
5. CONES WILL BE INSTALLED TO DELINEATE ANY TYPE III BARRICADES LOCATED WITHIN PEDESTRIAN CROSSWALK OR PASSAGE WAYS.

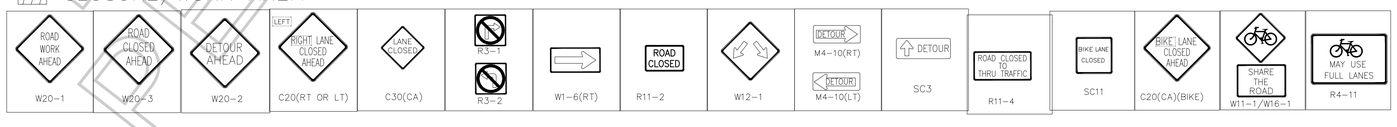

FILM LA COORDINATOR: HANS GROSZKRUGER
FILM LA PERMIT # F-153272
DATE/TIMES: 7/1, 2000-0600

PROJECT/SHEET TITLE: FULL CLOSURE FOOTHILL BLVD FROM FOOTHILL PL-WENTWORTH ST	DATE: 6/24/2019
	SCALE: 1"=50'
	DRAWN BY: IR
	CHECKED BY: JVJ
COMPANY/CONTACT: BIG BEACH PRODUCTIONS "SORRY FOR YOUR LOSS" JENNIFER McNEIL (323) 260-4777	PROJECT NO.:
	JOB NO.:
	FILE NO.:
	SHEET NO.: 02 OF 03

APPROVED BY:

NAME/SIGNATURE TITLE DATE

NAME/SIGNATURE TITLE DATE

NAME/SIGNATURE TITLE DATE

REVISIONS NO.:	DATE:	DESCRIPTION:	BY:

NOT A PERMIT

Y:\Plans\Los Angeles\153272_FULL_FOOTHILL_WENTWORTH_FOOTHILL PL_.dwg

DETAIL "C"

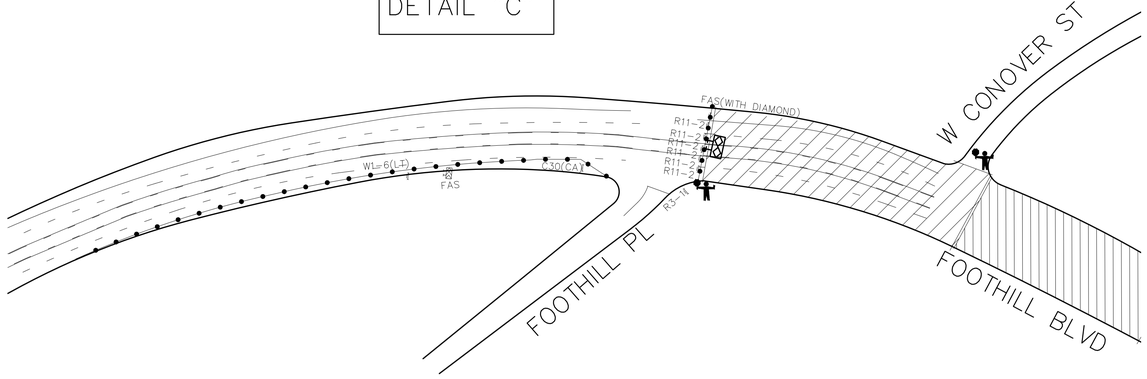

DETAIL "D"

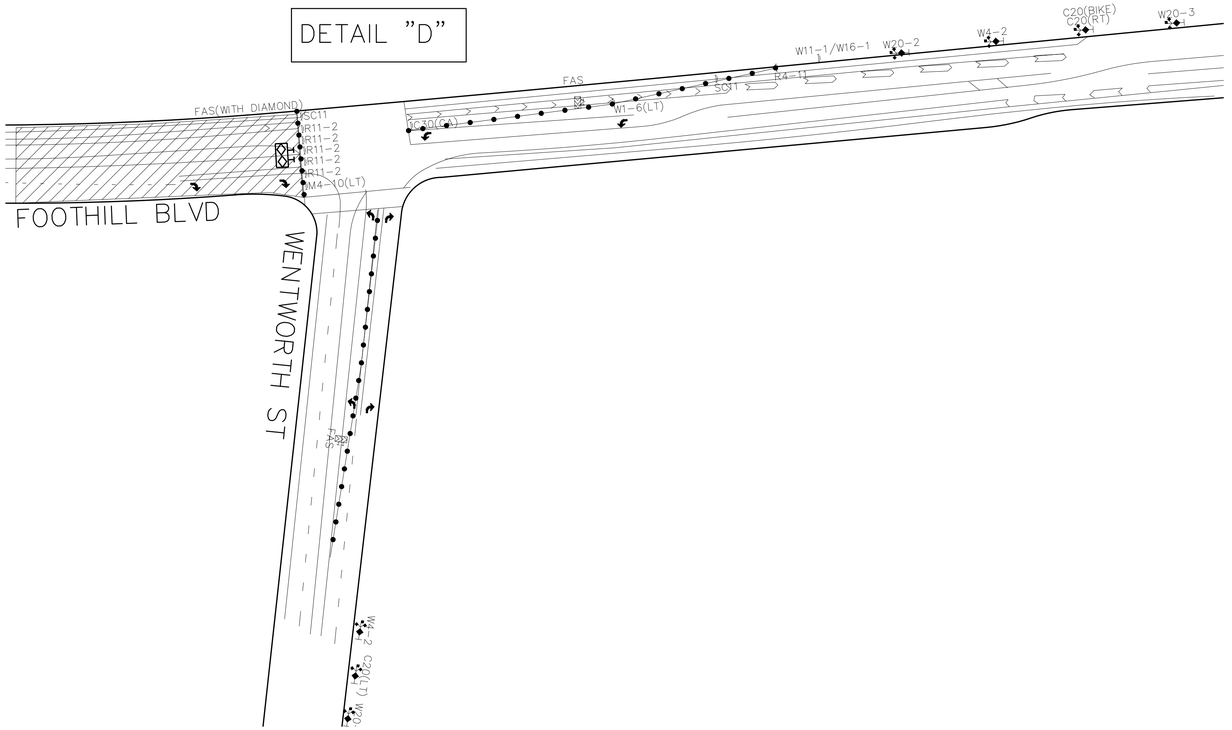

Permit #F00153272

GENERAL NOTES:

1. ALL SIGNING, STRIPING, AND TRAFFIC CONTROL DEVICES SHALL CONFORM TO THE CURRENT STATE OF CALIFORNIA DEPARTMENT OF TRANSPORTATION (CALTRANS) STANDARD PLANS AND STANDARD SPECIFICATIONS, CALIFORNIA M.U.T.C.D., AND ANY ADDENDUMS THERTO, AND AS SHOWN ON THESE PLANS.
2. THERE SHALL BE NO INTERFERENCE WITH TRAFFIC SIGNALS OR CROSSWALKS.
3. CONES SHALL BE 28" MINIMUM HEIGHT AND SHALL HAVE REFLECTORIZED SLEEVES FOR NIGHT WORK.
4. POLICE SHALL DIRECT TRAFFIC AS NECESSARY.
5. CONES WILL BE INSTALLED TO DELINEATE ANY TYPE III BARRICADES LOCATED WITHIN PEDESTRIAN CROSSWALK OR PASSAGE WAYS.

LEGEND:

- ADVANCE WARNING SIGN
- TYPE III BARRICADE
- SIGN ON TYPE III BARRICADE
- SIGN ON TYPE I BARRICADE
- 28" TRAFFIC CONE = REFLECTIVE
- FLASHING ARROW SIGN (FAS)
- CLOSURE WORK AREA

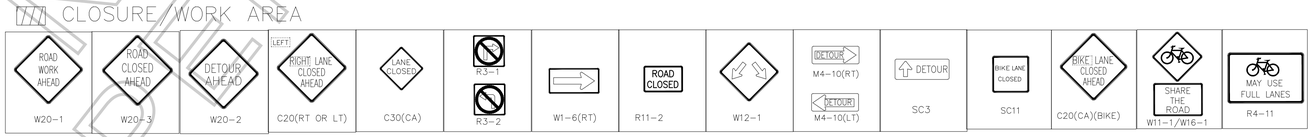

FILM LA COORDINATOR: HANS GROSZKRUGER
FILM LA PERMIT # F-153272
DATE/TIMES: 7/1, 2000-0600

PROJECT/SHEET TITLE: FULL CLOSURE FOOTHILL BLVD FROM FOOTHILL PL-WENTWORTH ST	DATE: 6/24/2019
	SCALE: 1"=50'
	DRAWN BY: IR
	CHECKED BY: JVJ
	PROJECT NO.:
COMPANY/CONTACT: BIG BEACH PRODUCTIONS "SORRY FOR YOUR LOSS" JENNIFER McNEIL (323) 260-4777	JOB NO.:
	FILE NO.:
	SHEET NO.: 03 OF 03

APPROVED BY:

NAME/SIGNATURE TITLE DATE

NAME/SIGNATURE TITLE DATE

NAME/SIGNATURE TITLE DATE

REVISIONS

NO.:	DATE:	DESCRIPTION:	BY:

NOT A PERMIT

Y:\Plans\Los Angeles\153272_FULL_FOOTHILL_WENTWORTH_FOOTHILL PL_.dwg

Appointment of Pacific Production Services As Authorized Agent and Representative

I certify that I am a representative of Big Beach TV Productions LLC ("Principal") and am authorized to enter into binding contractual agreements on its behalf. I further certify that I am authorized by Principal to appoint other representatives and agents for Principal and to give such representatives and agents authority to enter into and bind Principal to agreements relating to the issuance of and compliance with location film (e.g. theatrical, television, commercial and other motion. picture filming) and still photographic permits, including the permits themselves and any riders to such permits. Acting on behalf of Principal in my capacity as its authorized representative, I appoint Pacific Production Services and it employees and agents ("PPS") as Principal's authorized representatives and agents to apply for location film (e.g. theatrical, television, commercial and other motion. picture filming) and still photographic permits on behalf of Principal through FilmLA, Inc. for any city, county or through any other jurisdictions where FilmLA, Inc. operates, to negotiate, discuss, accept, modify, agree to and bind Principal to the terms and conditions of such permits (including all restrictions and/or community guidelines applicable to any such permit); and to execute such permits on behalf of Principal. Principal understands, acknowledges and agrees that it (and/or its insurer) remains responsible and liable for all obligations imposed by or incidental to any permit or rider issued to Principal signed by any employee or agent of (including any coordinator, runner or messenger used by) PPS. Principal further agrees to comply with the terms and conditions of any such permits and hereby appoints PPS as an authorized representative to facilitate compliance with such terms and conditions following issuance of any such permits and to enter into agreements for Principal with respect thereto. Any person, agency, entity, or organization (including FilmLA, Inc. and any city, county or other jurisdictions where FilmLA, Inc. operates) may rely upon this appointment and need not obtain further authorization for any act described herein. An original or faxed copy of this appointment shall be sufficient, and may be treated as an original for your purposes. The appointment may be revoked by Principal at any time in writing delivered to FilmLA, Inc., but in any case shall expire one (1) year from the date of execution set forth below.

I declare under penalty of perjury under the laws of the State of California that I am authorized to appoint PPS as agent for Principal, and based upon that authority I hereby appoint PPS as Principal's agent as set forth herein.

Date: 5/30/2019

Representative's Signature

DAVID FLANNERY

Representative's Name (Please Print)

LOCATION MANAGER

Representative's Title (Please Print)

Big Beach TV Productions LLC

Name of Principal (i.e. company name) (Please Print)

648 Broadway, 7th Floor

NY, NY, 10012

Principal's Mailing Address (Please Print)

(626) 590 8823

Principal's Phone Number (Please Print)

Pacific Production Services
Eric Nichols, President
1481 E. 4th St
Los Angeles, CA. 90033
Ph. 323-260-4777 Fx. 323-415-6180

NOT A PERMIT